


WEST FACING HOUSE PLAN

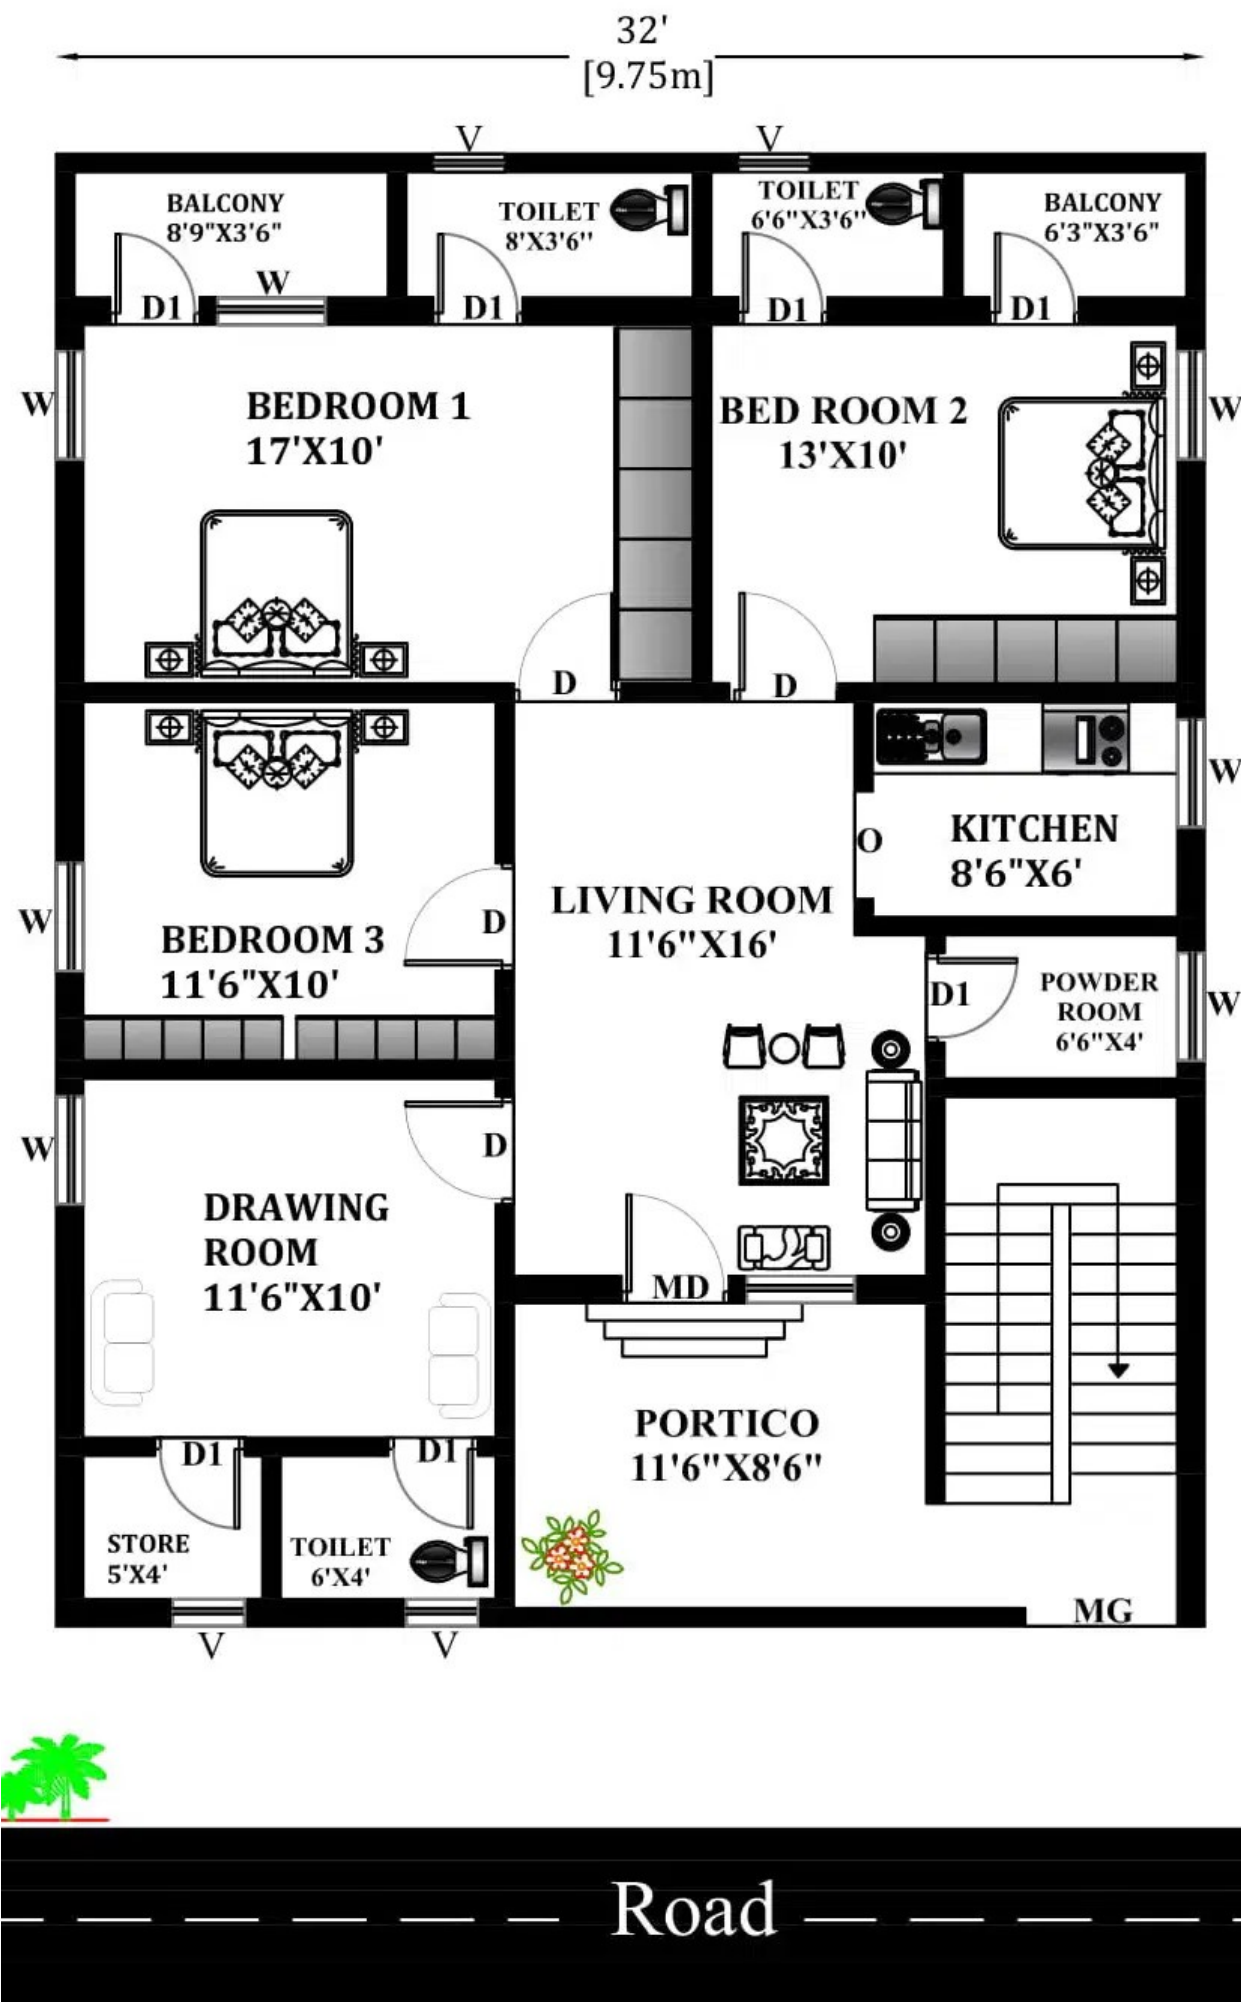

GROUND FLOOR PLAN

TOTAL BUILDUP AREA = 1312sqft

DRAWN BY
AS SETHUPATHI
M.Tech Structural
Civil Engineer,
INDIA.